
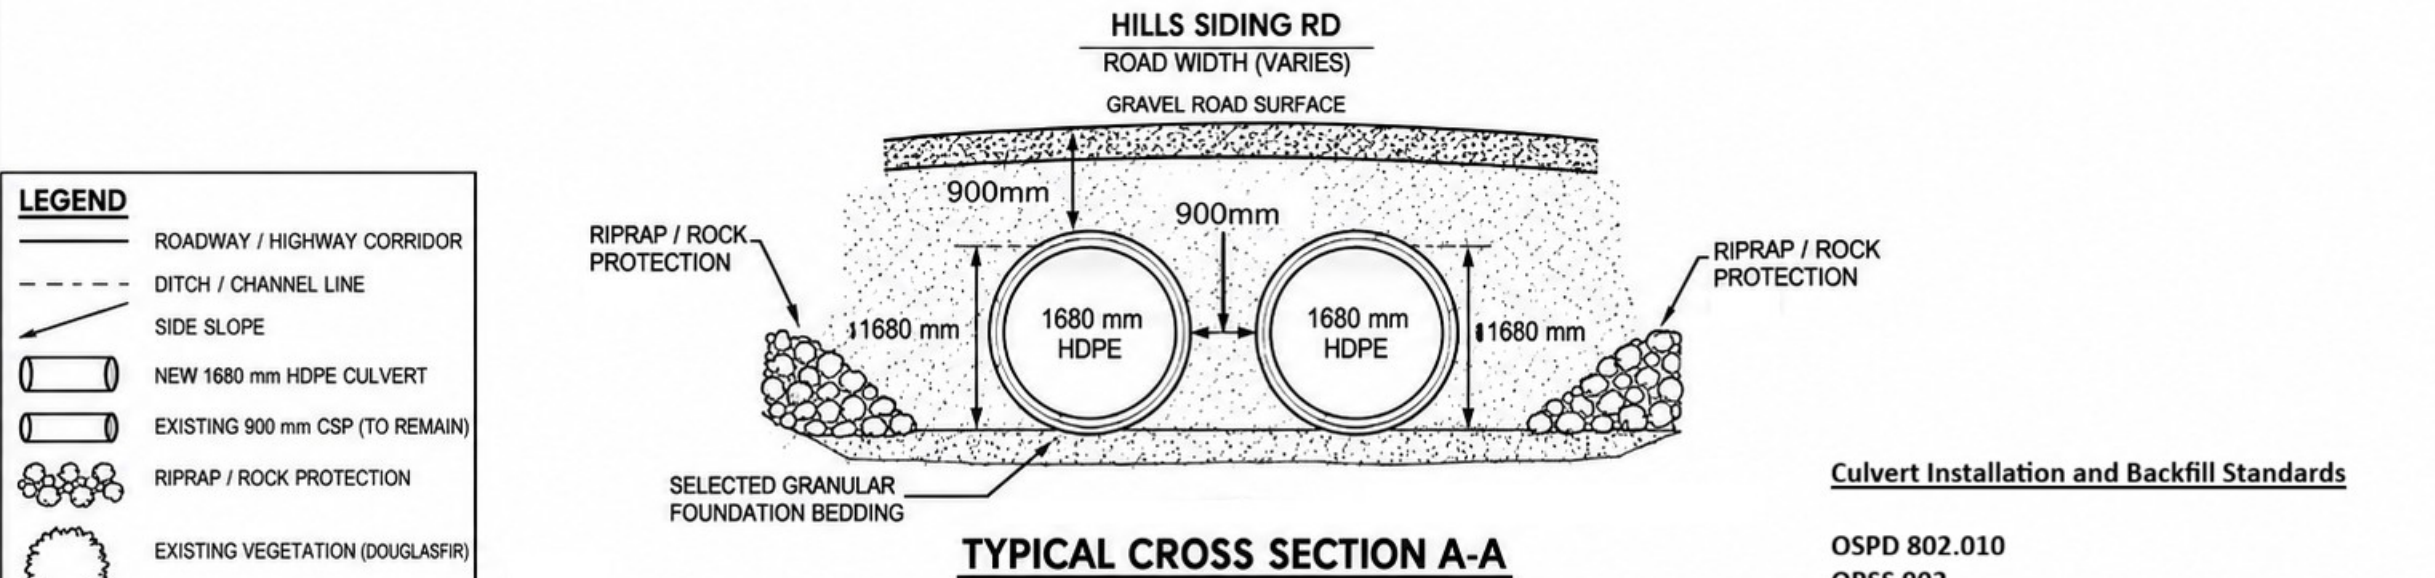


HILLS SIDING RD CROSS CULVERT REPLACEMENT HIGHWAY 11 NORTH

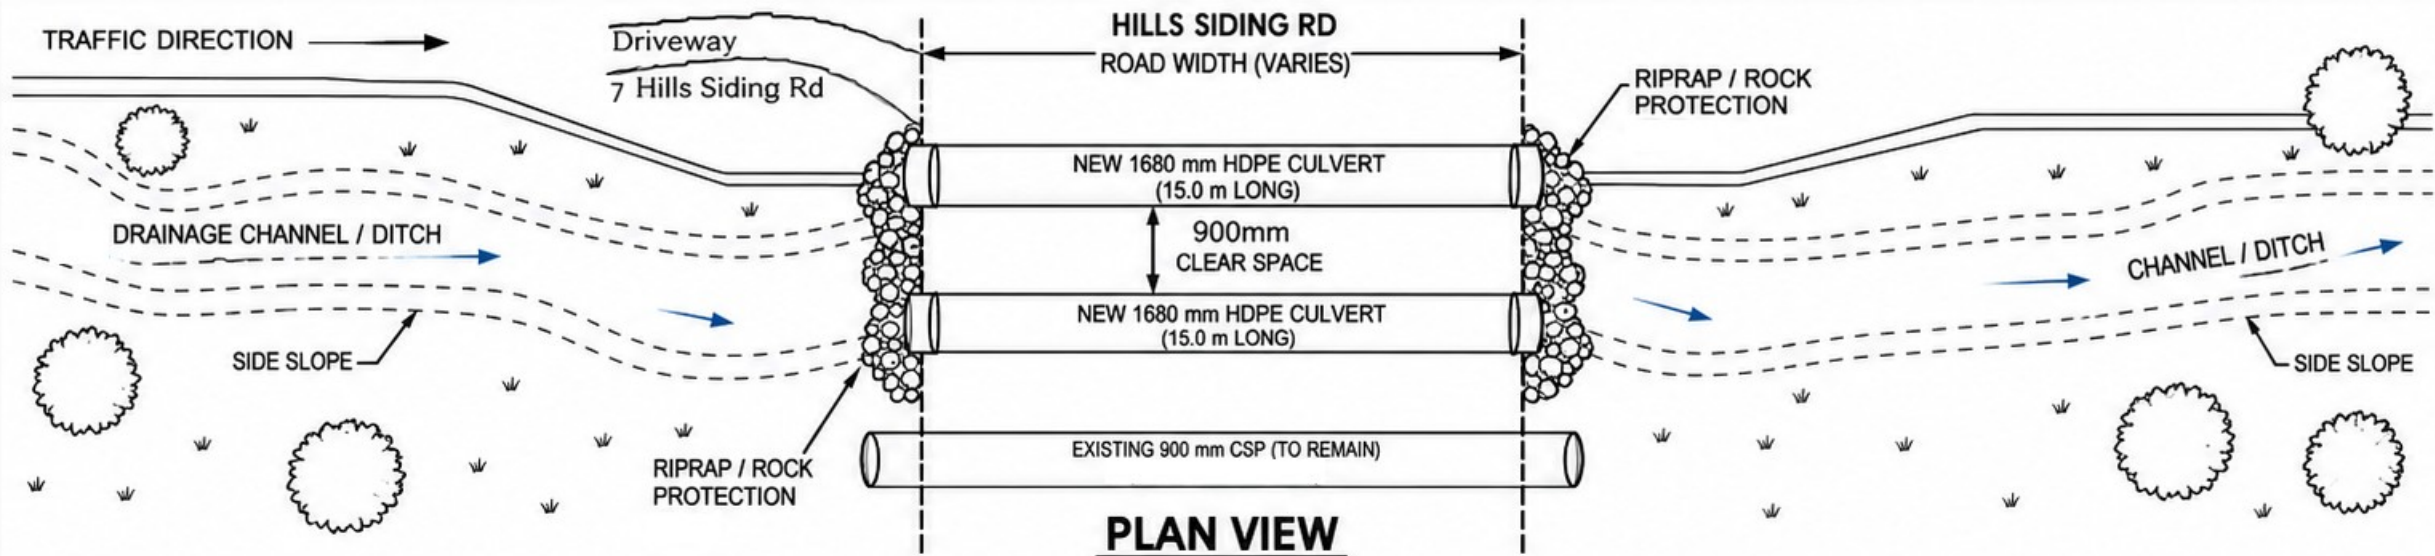

LEGEND

- ROADWAY / HIGHWAY CORRIDOR
- DITCH / CHANNEL LINE
- SIDE SLOPE
- NEW 1680 mm HDPE CULVERT
- EXISTING 900 mm CSP (TO REMAIN)
- RIPRAP / ROCK PROTECTION
- EXISTING VEGETATION (DOUGLASFIR)
- FLOW DIRECTION

Culvert Installation and Backfill Standards

OSPD 802.010
OPSS 902
OSPD 806.021
OPSS PROV 421